Sheet List	
Sheet Name	Sheet Number
Cover Page	A00
Ground Floor Plan & Elevations	A01

NOTES

1. All work to be carried out in accordance with local authority regulations.

2. All figured dimensions to be taken in preference to scaled dimensions.

3. All walls below 200mm to be reiforced with hoop iron at every altemative course.

4. Provide damp proof course (D.P.C) under all wall .

5. P.V indicated permanent ventilations.

6. All drainage passing under building and drive area to be of pvc pipe and ecased in concrete.

7. All sanitary work to be in accordance with M.O.H rules and regulations.

8. Check all dimensions on site.

9. 500g polythen sheeting and anti-termite treatment to be provided uderground floor concrete slab.

10. All reinforced concrete work is to be in accordance with structural engineer's details.

11. All measurements in mm.

12. Sample of fittings,materials etc. to be produced and approved before commencing work

No.	Description	Date

CLIENT

MRS. NYILAK HELLEN
0772484882

UWEZO ENGINEERING LTD
PLOT.., Abaita-Ababiri ENTBBE ROAD
P.O.BOX 582, Entebbe,UGANDA

BUILDING CONSULTANTS

Project Description;

PROPOSED CLASS ROOM BLOCK FOR BIGGI JUNIOUR SCHOOL , NEBBI DISTRICT,PAMORA APOLLA VILLAGE

Sheet Description

PRESENTATION DRAWINGS

Scale	as shown	Drawing no
Date	08/2018	
Drawn by	NH	
checked by	NH	

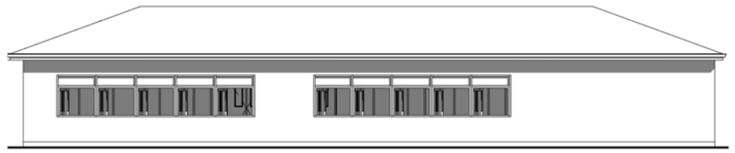

2 Elevation 1
1 : 100

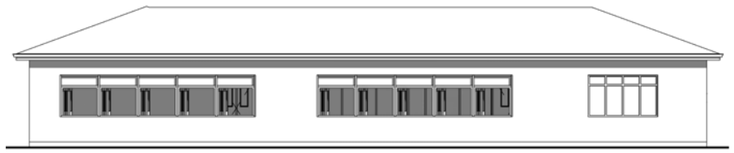

3 Elevation 2
1 : 100

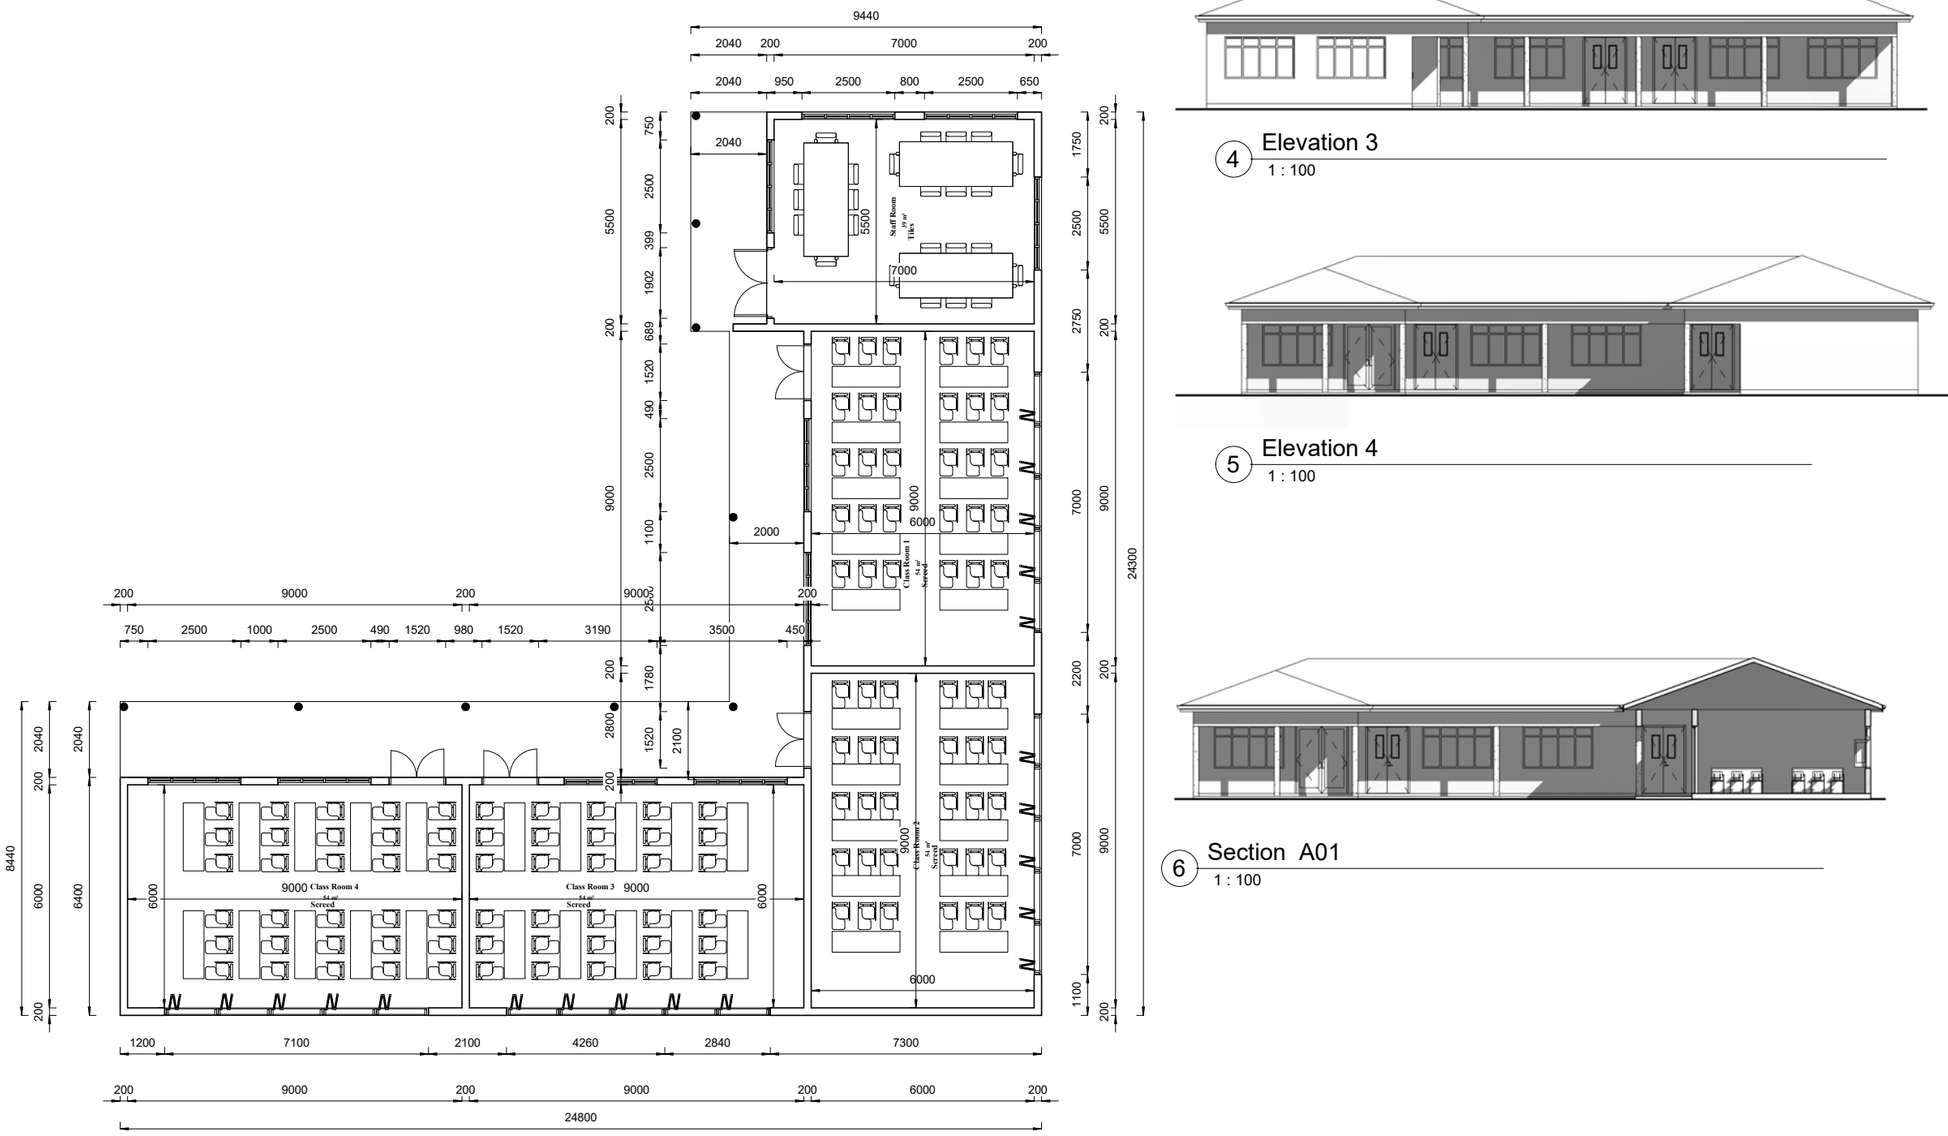

1 Class Room Block
1 : 75

4 Elevation 3
1 : 100

5 Elevation 4
1 : 100

6 Section A01
1 : 100

NOTES

1. All work to be carried out in accordance with local authority regulations.
2. All figured dimensions to be taken in preference to scaled dimensions.
3. All walls below 200mm to be reiforced with hoop iron at every altemative course.
4. Provide damp proof course (D.P.C) under all wall .
5. P.V indicated permanent ventilations.
6. All drainage passing under building and drive area to be of pvc pipe and ecased in concrete.
7. All sanitary work to be in accordance with M.O.H rules and regulations.
8. Check all dimensions on site.
9. 500g polythen sheeting and anti-termite treatment to be provided uderground floor concrete slab.
10. All reinforced concrete work is to be in accordance with structural engineer's details.
11. All measurements in mm.
12. Sample of fittings,materials etc. to be produced and approved before commencing work

No.	Description	Date

CLIENT

MRS. NYILAK HELLEN
0772484882

UWEZO ENGINEERING LTD
PLOT.., Abaita-Ababiri ENTBBE ROAD
P.O.BOX 582, Entebbe,UGANDA

BUILDING CONSULTANTS

Project Description;

PROPOSED CLASS ROOM BLOCK FOR BIGGI JUNIOUR SCHOOL , NEBBI DISTRICT,PAMORA APOLLA VILLAGE

Sheet Description
PRESENTATION DRAWINGS

Scale	as shown	Drawing no
Date	08/2018	
Drawn by	NH	
checked by	NH	