PROPOSED WOMEN FRIENDLY INITIATIVE GERIATRIC HOME

location

ABUJA

ARCHITECTURAL DRAWING

Consultant

ADELABU CONSTRUCTION COMPANY
ARCHITECTS,PLANNERS,ENGINEER AND PROJECT MANEGER
TEL:- 08034339951
SHOP 4 ADELABU SHOPPING CENTRE.ALAGBEDE,
ILORIN KWARA STATE



DESIGNED BY
AUTHORITY

CAD BY
EMMANUEL

CHECKED BY
ARC ADELABU


ADELABU CONSTRUCTION COMPANY
CONSULTANT ARCHITECTS, ENGINEERS, PLANNERS,
AND LANDSCAPE ARCHITECTURE.
SUITE 4, ADELABU BUSINESS CENTRE, ILORIN,
KWARA STATE NIGERIA.
TEL:- 08034000001

CLIENT

PROJECT

PROPOSED WOMEN FRIENDLY INITIATIVE GERIATRIC HOME
ABUJA

SCALE	N.T.S	DRAWING NO.
DATE	JAN. 2021	

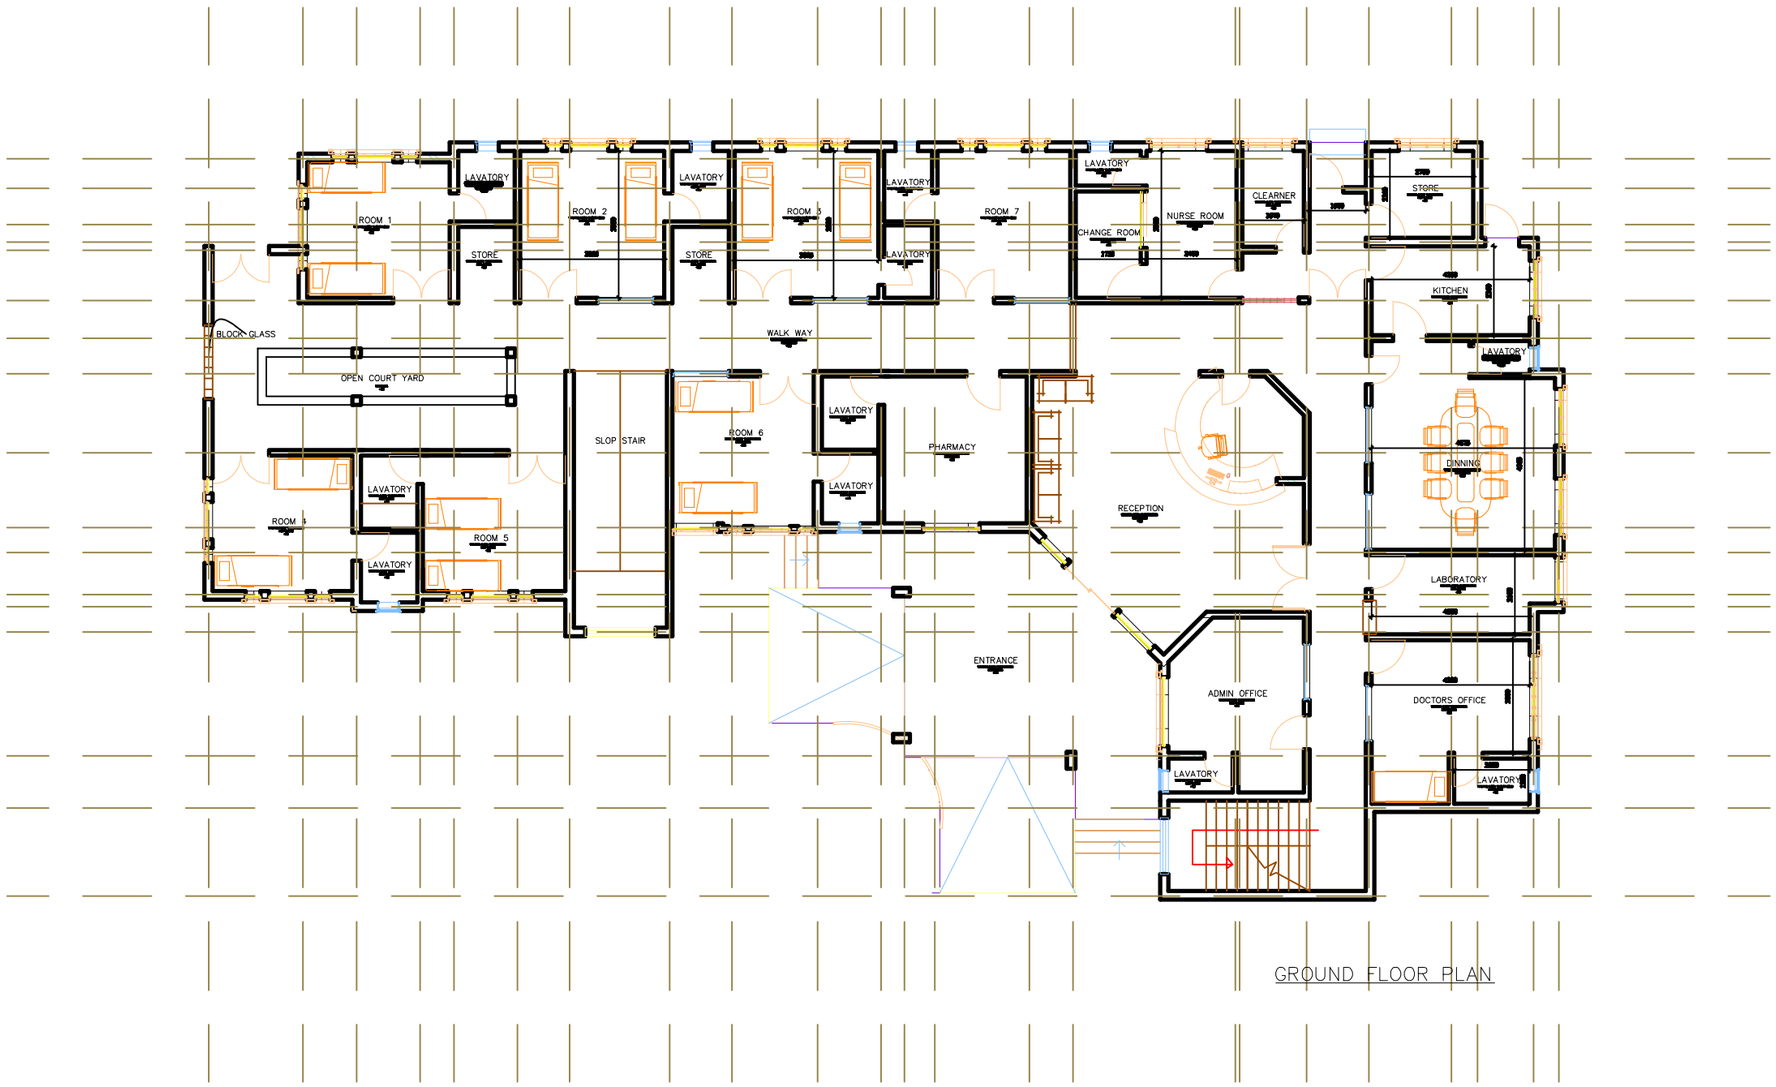

GROUND FLOOR PLAN

DESIGNED BY
AJ-EMMY

CAD BY
EMMANUEL

CHECKED BY
ARC ADELABU


ADELABU CONSTRUCTION COMPANY
CONSULTANT ARCHITECTS, ENGINEERS, PLANNERS,
AND LANDSCAPE ARCHITECTURE.
[illegible]
TEL:- [illegible]

CLIENT

PROJECT

PROPOSED WOMEN FRIENDLY INITIATIVE GERIATRIC HOME
ABUJA

SCALE	N.T.S	DRAWING NO.
DATE	JAN. 2021	

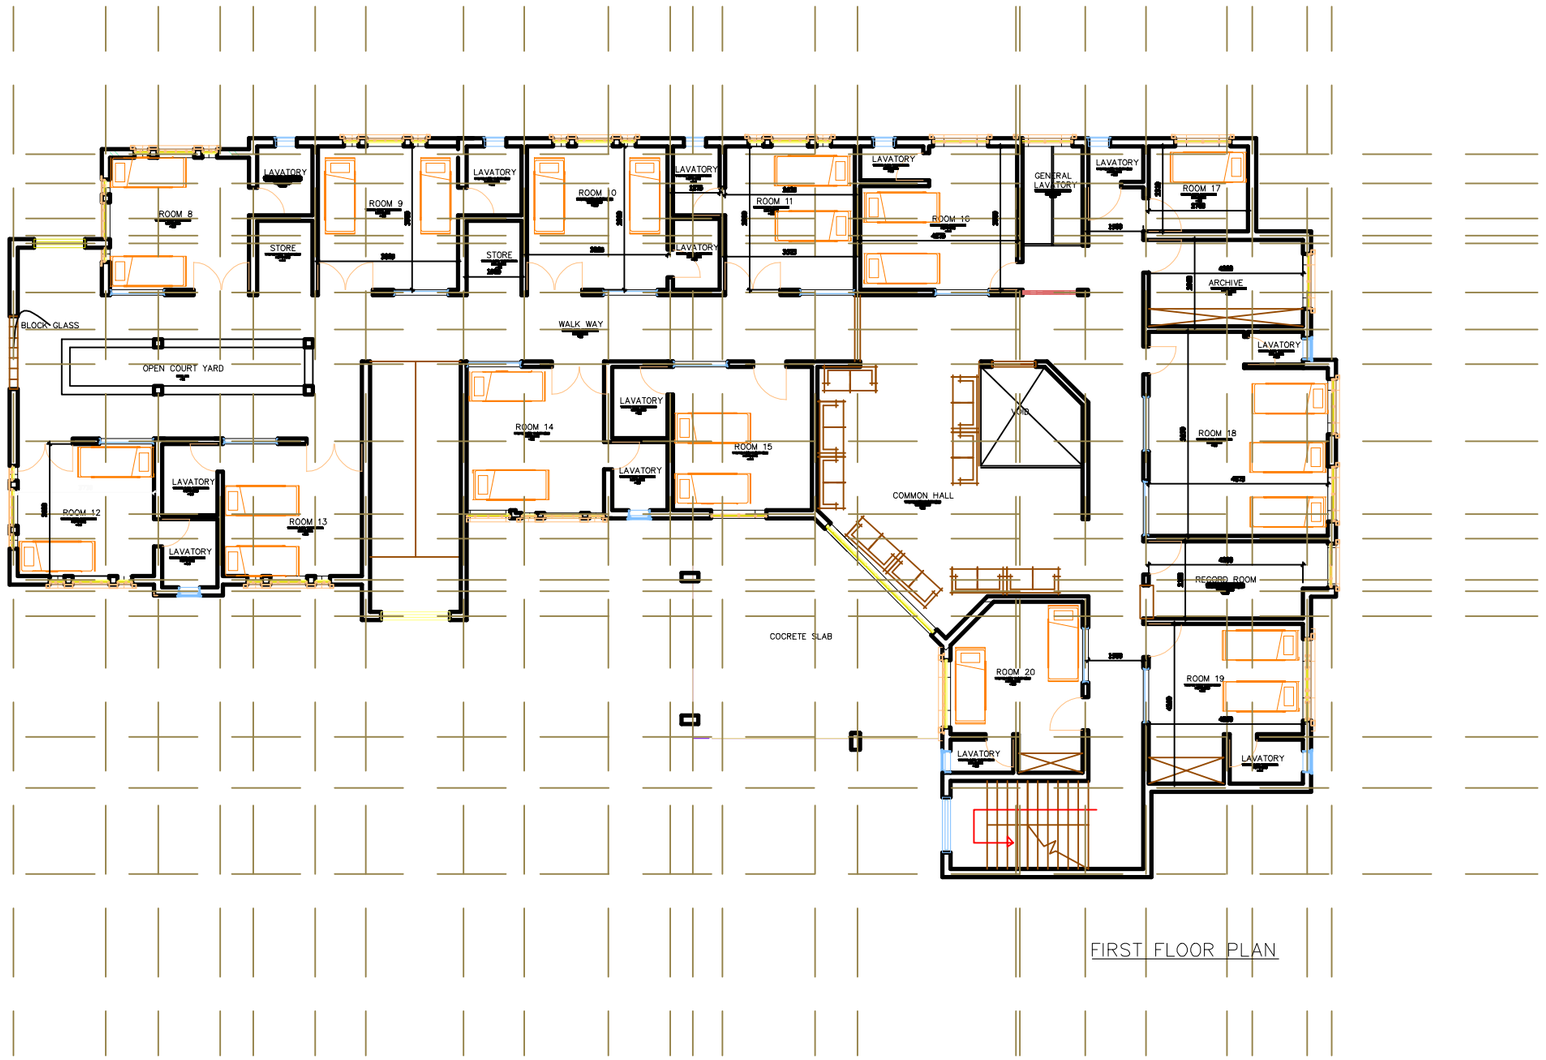

FIRST FLOOR PLAN

DESIGNED BY
AJIBADE

CAD BY
EMMANUEL

CHECKED BY
ABC ADELABU

ADELABU CONSTRUCTION COMPANY
CONSULTANT ARCHITECTS, ENGINEERS, PLANNERS,
AND LANDSCAPE ARCHITECTS.
[illegible]
TEL:- [illegible]

CLIENT

PROJECT

PROPOSED WOMEN FRIENDLY INITIATIVE GERIATRIC HOME
ABUJA

SCALE	N.T.S	DRAWING NO.
DATE	JAN. 2021	



APPROCH VIEW

DESIGNED BY
AJIBADE

CAD BY
EMMANUEL

CHECKED BY
ARC ADELABU

CLIENT

PROJECT

PROPOSED WOMEN FRIENDLY INITIATIVE GERIATRIC HOME
ABUJA

SCALE	N.T.S	DRAWING NO.
DATE	JAN. 2021	

ADELABU CONSTRUCTION COMPANY
CONSULTANT ARCHITECTS, ENGINEERS, PLANNERS,
AND LANDSCAPE ARCHITECTURE.