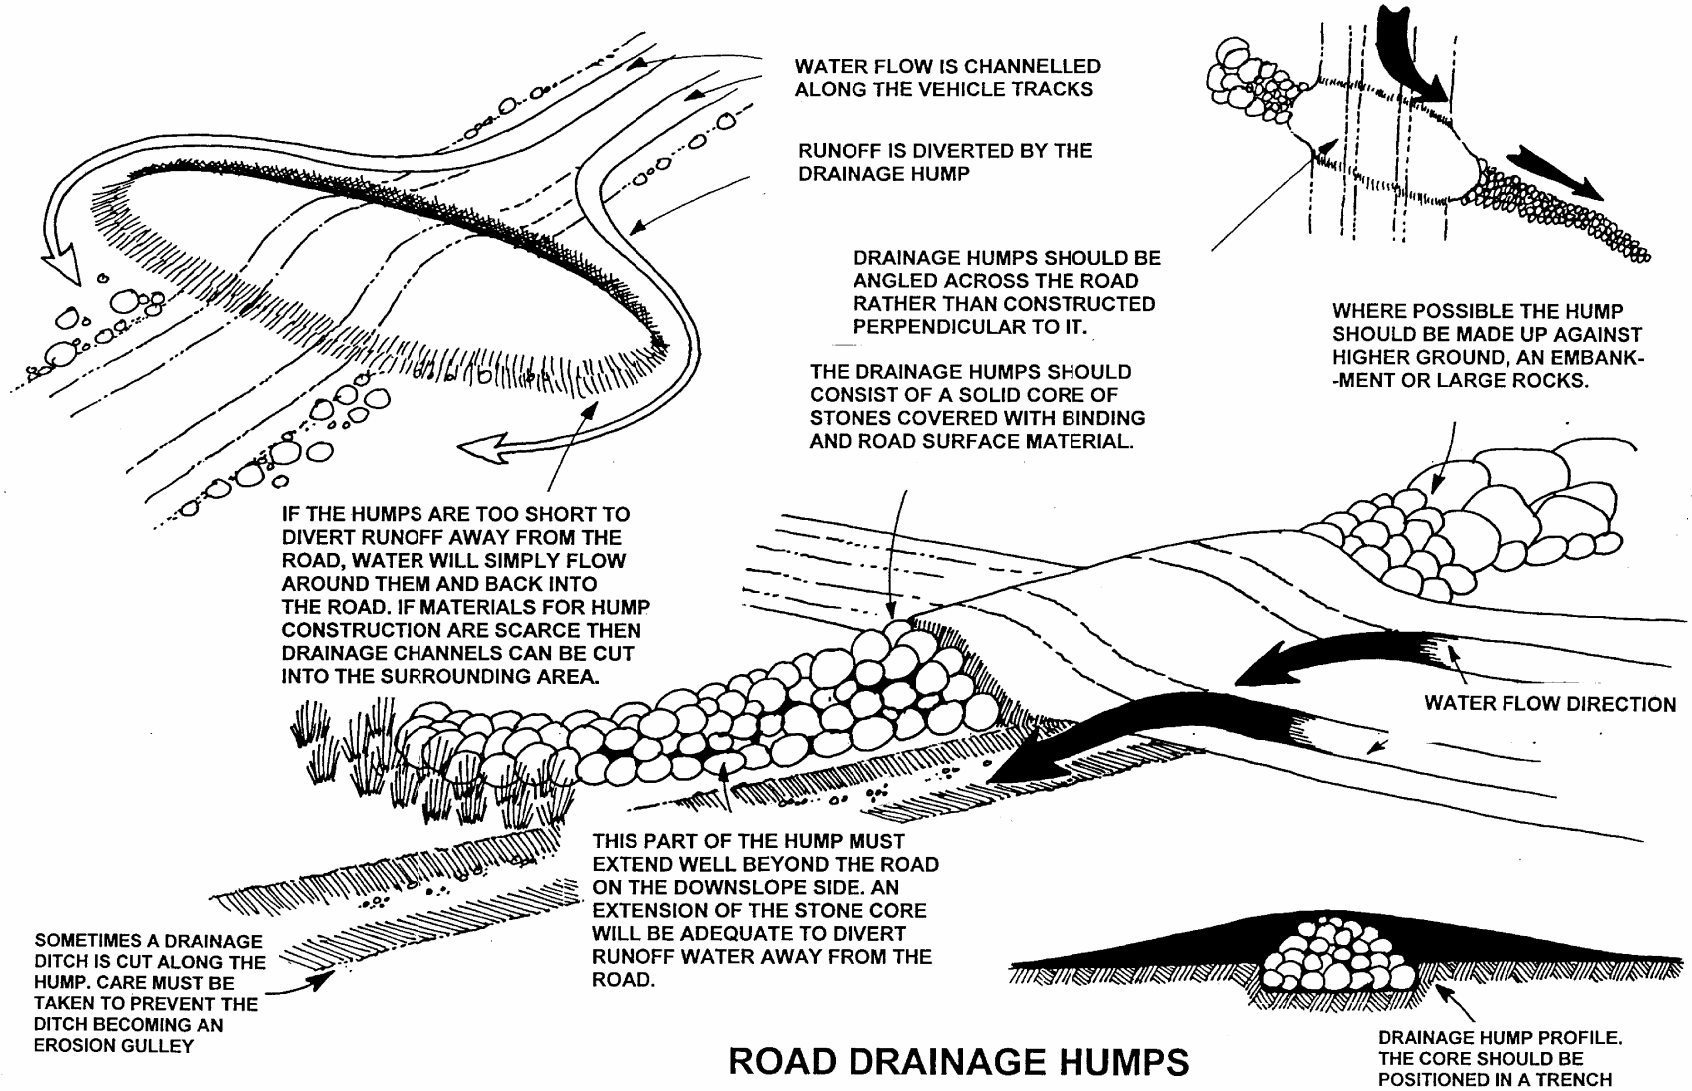

ROAD DRAINAGE HUMPS

FIGURE 3A