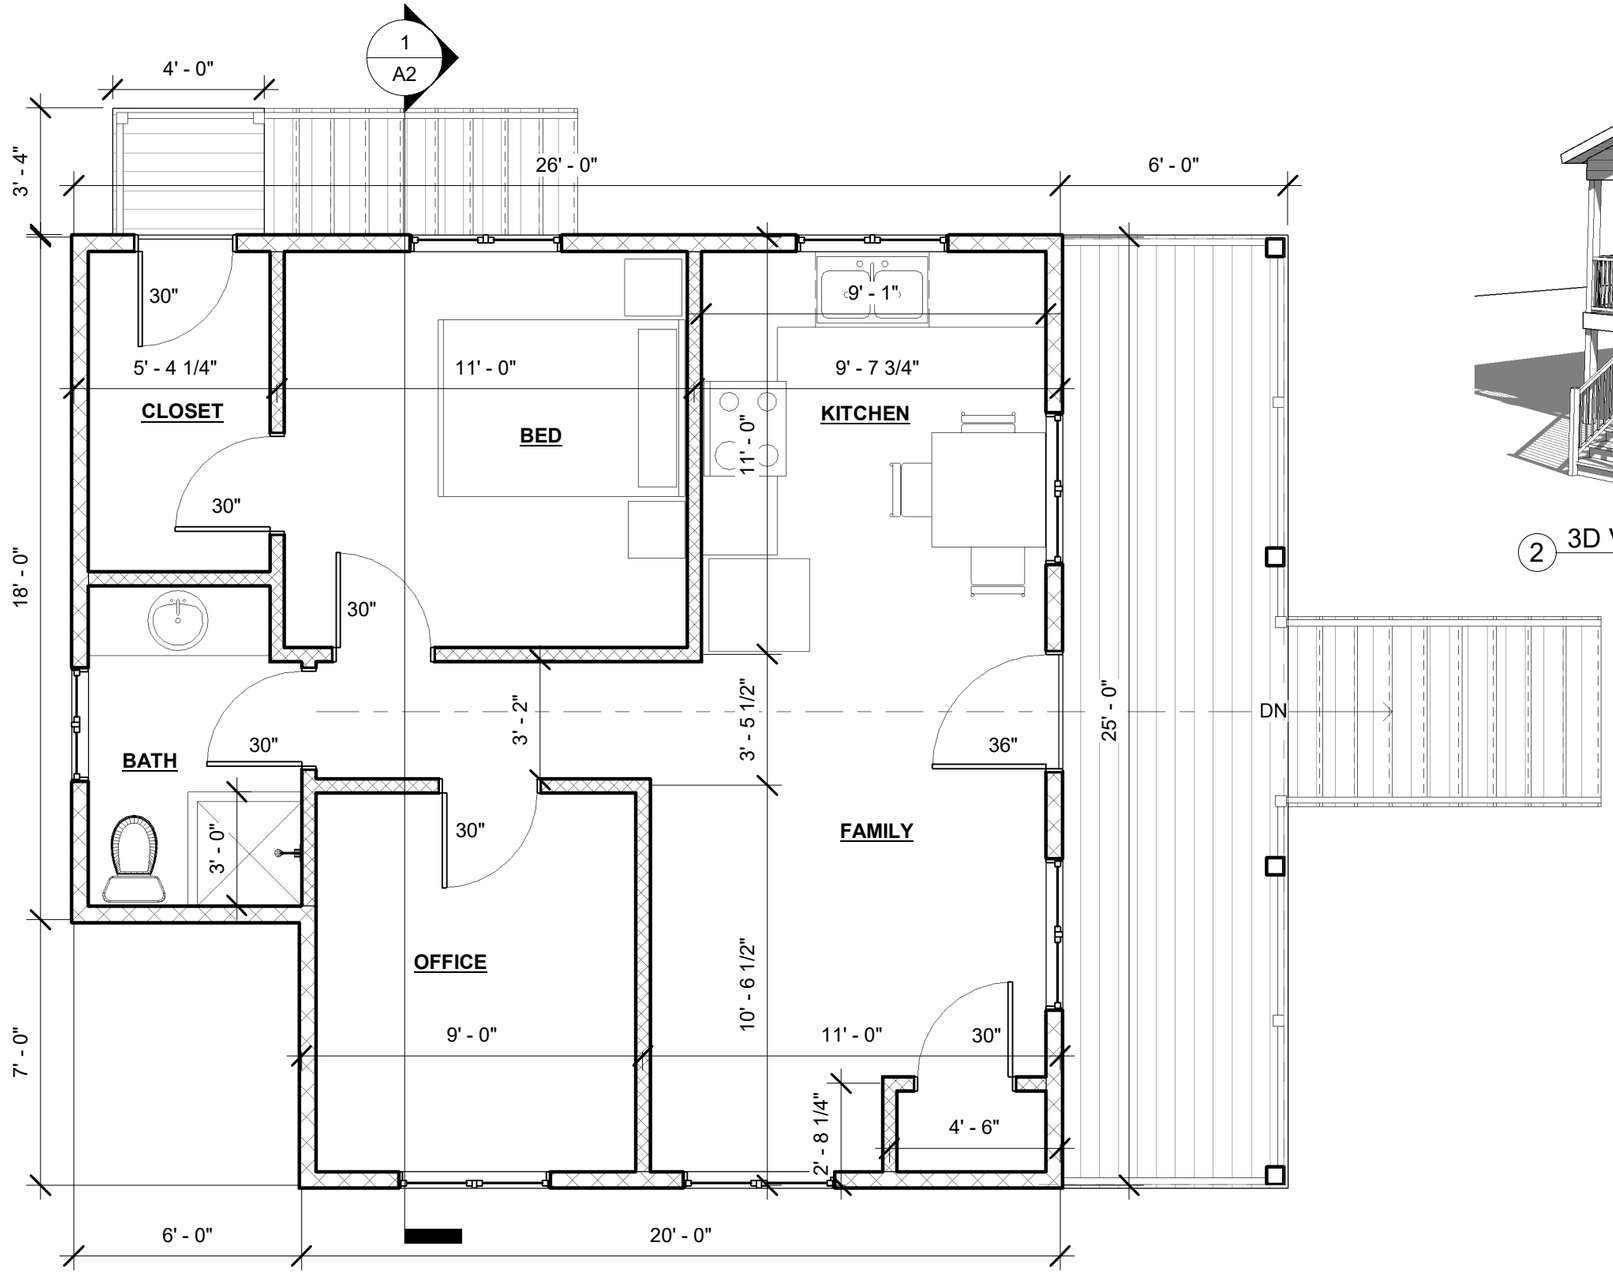

1 1st Floor
1/4" = 1'-0"

2 3D View 1

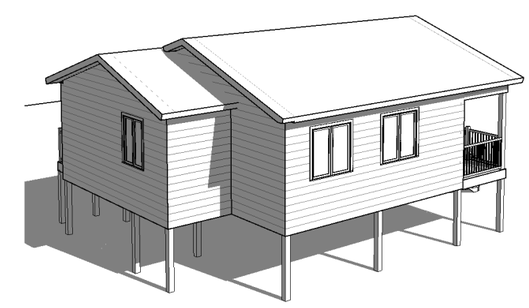

3 3D View 2

ADVANCED DRAFTING AND RES DESIGN
1146 EDGEWATER AVE
ARDEN HILLS, MN 55112
651-341-7911

Bizal Built
Custom renovation & remodeling.
Imagine your home.

Holy Cross

San Mateo, Belize

Priest Housing

Date	2/4/2019	A1
HC_PriestH_2b		Scale 1/4" = 1'-0"