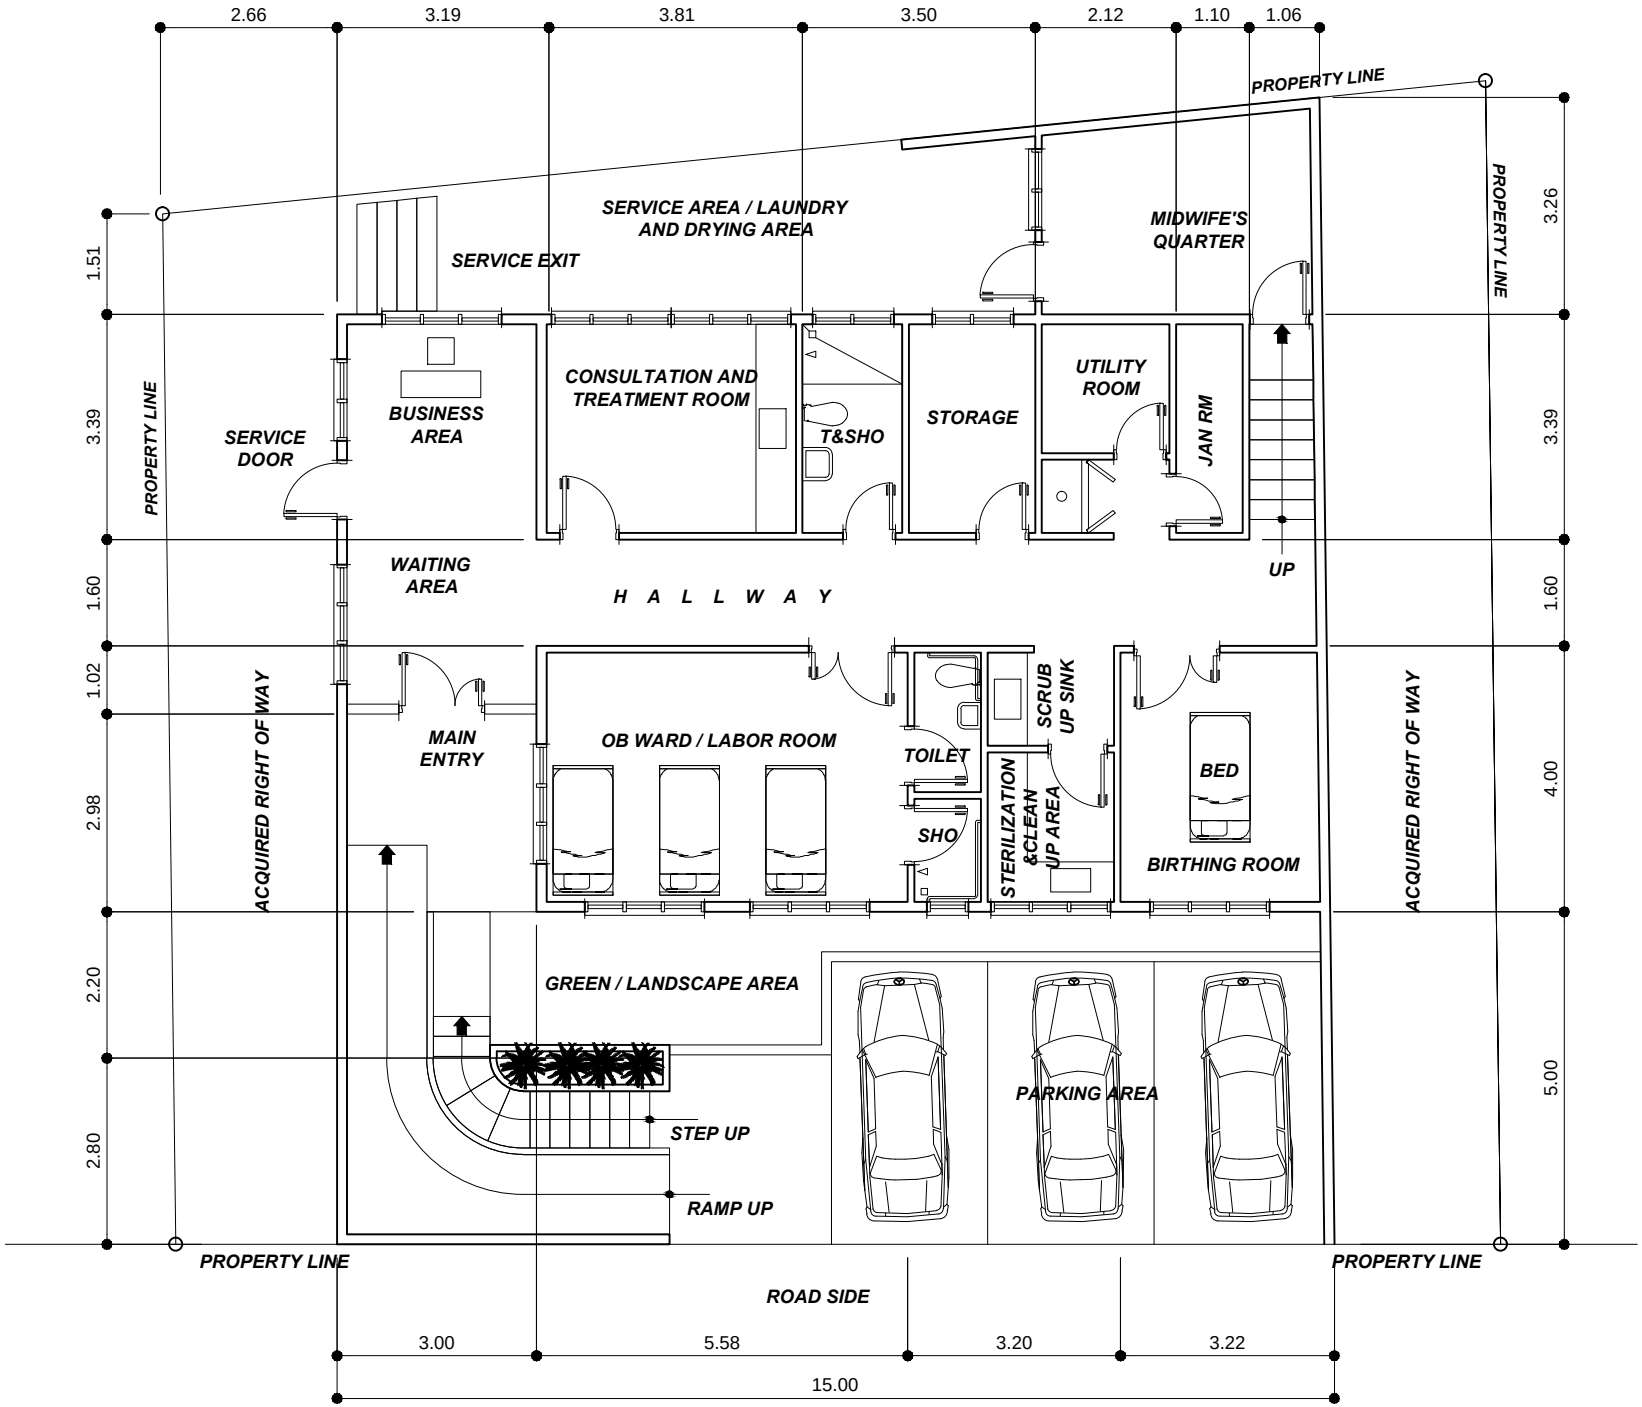
2.66
3.19
3.81
3.50
2.12
1.10
1.06
PROPERTY LINE
SERVICE AREA / LAUNDRY AND DRYING AREA
MIDWIFE'S QUARTER
SERVICE EXIT
1.51
3.26
PROPERTY LINE
PROPERTY LINE
3.39
SERVICE DOOR
BUSINESS AREA
CONSULTATION AND TREATMENT ROOM
T&SHO
STORAGE
UTILITY ROOM
JAN RM
3.39
WAITING AREA
H A L L W A Y
UP
1.60
1.60
1.02
ACQUIRED RIGHT OF WAY
MAIN ENTRY
OB WARD / LABOR ROOM
TOILET
SCRUB UP SINK
STERILIZATION &CLEAN UP AREA
BED
BIRTHING ROOM
ACQUIRED RIGHT OF WAY
2.98
4.00
SHO
2.20
GREEN / LANDSCAPE AREA
PARKING AREA
5.00
STEP UP
2.80
RAMP UP
PROPERTY LINE
PROPERTY LINE
ROAD SIDE
3.00
5.58
3.20
3.22
15.00

FLOOR PLAN